Section B–B
SCALE 1:50

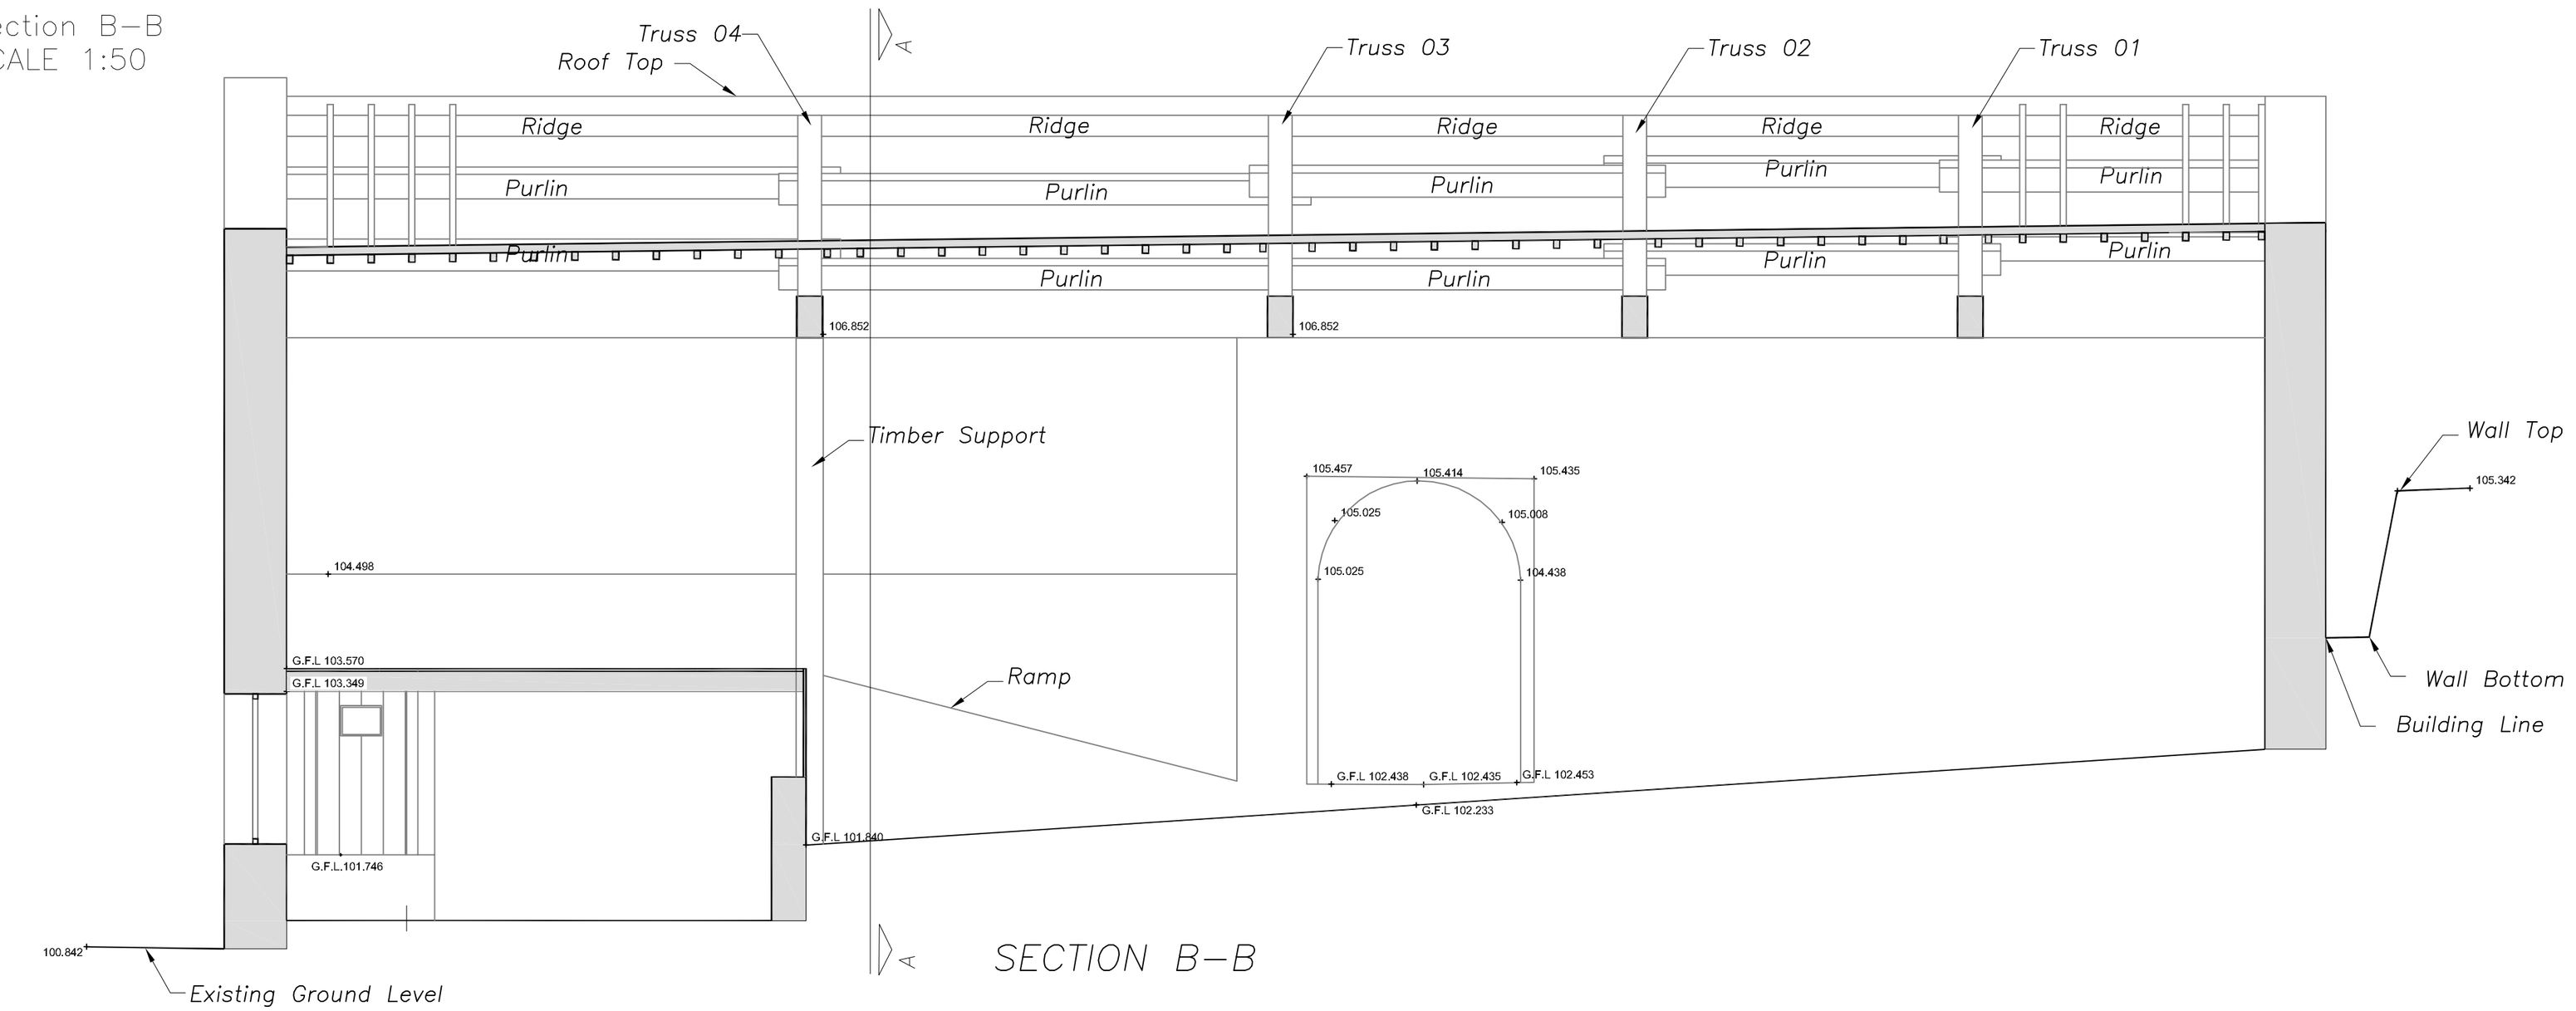

SECTION B–B

Section A–A
SCALE 1:50

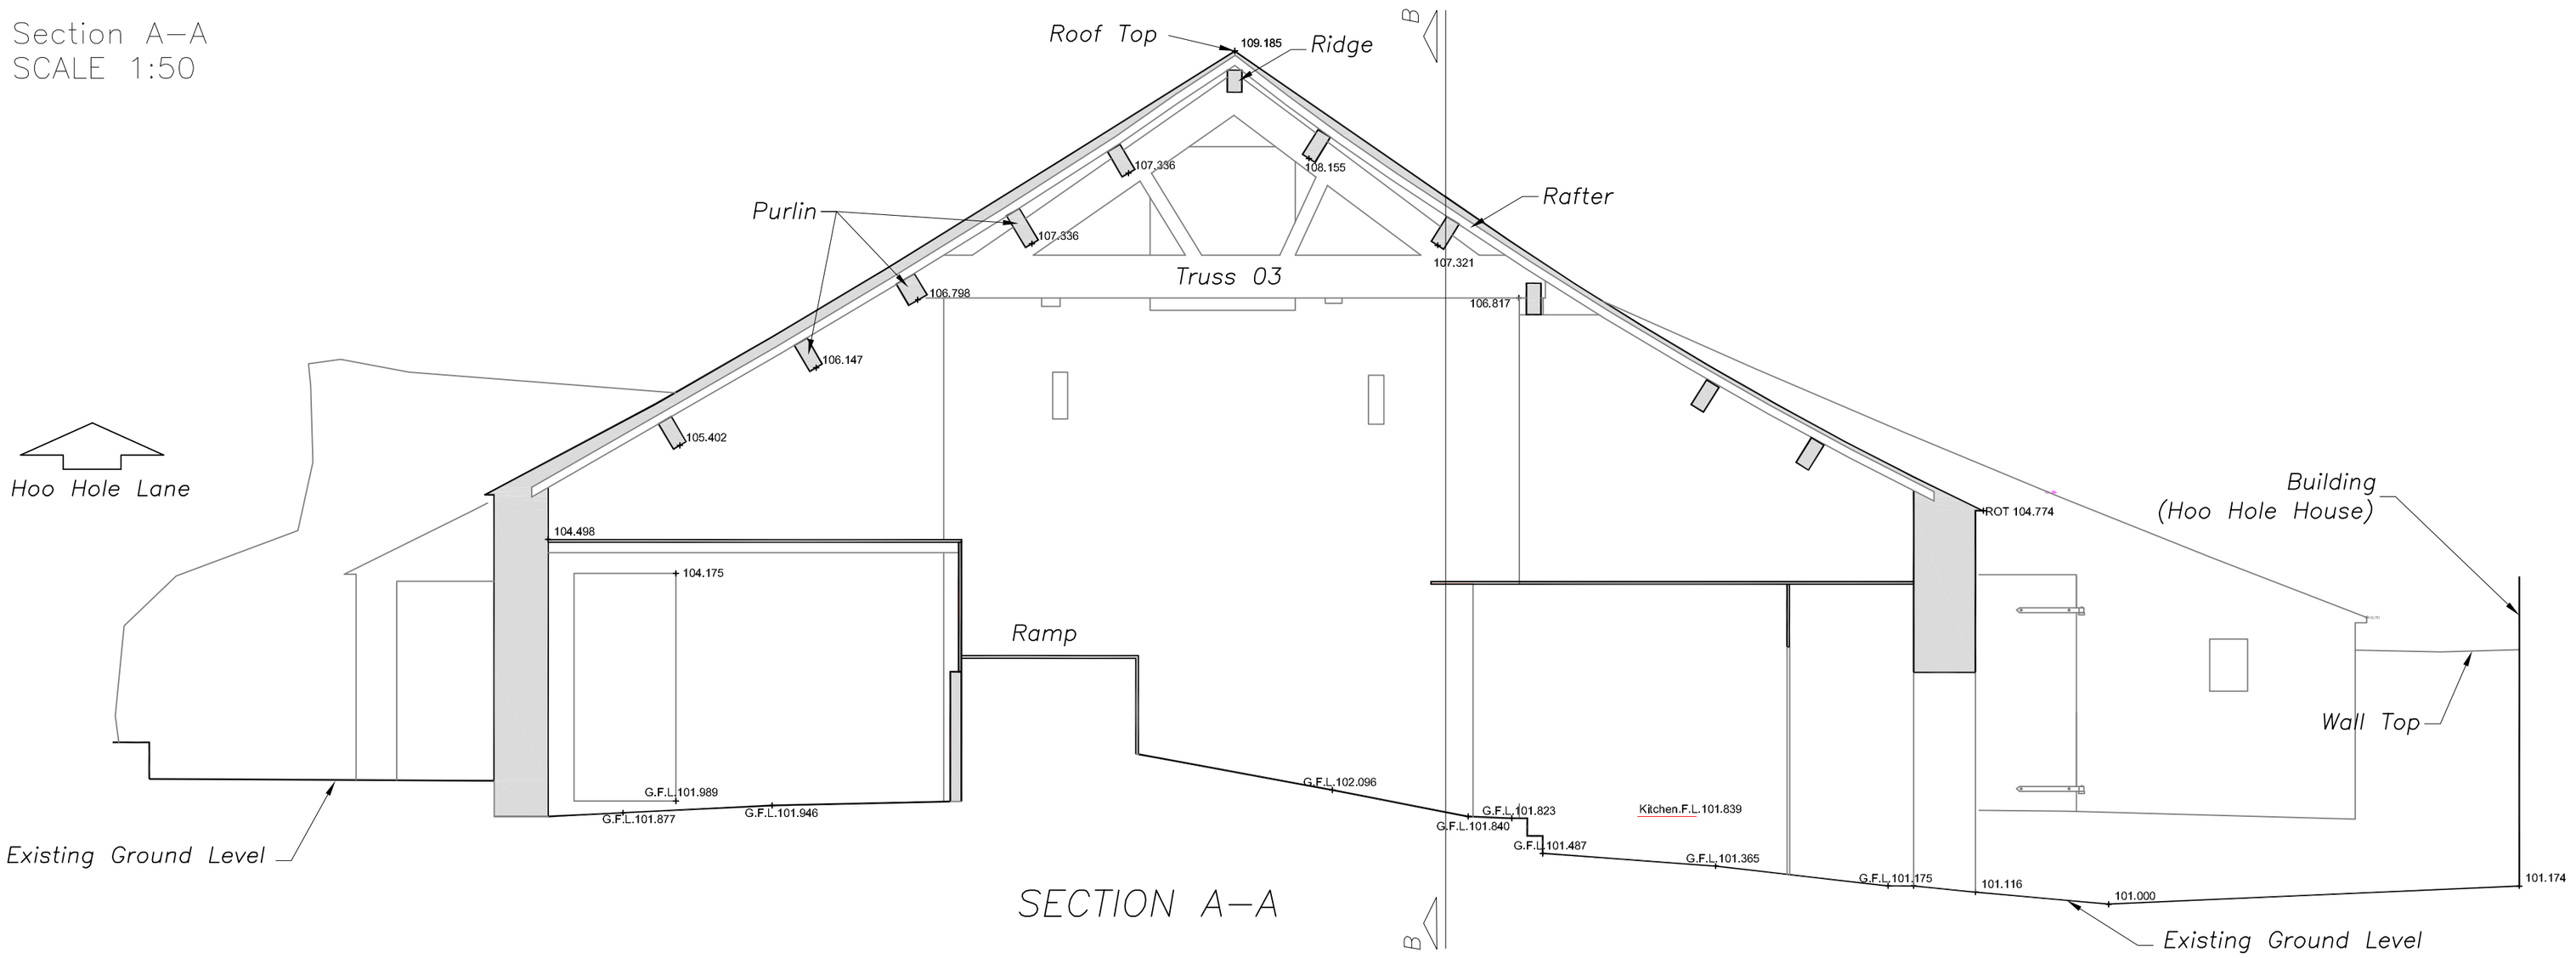

SECTION A–A

PDF Created with deskPDF PDF Writer - Trial :: http://www.docudesk.com